
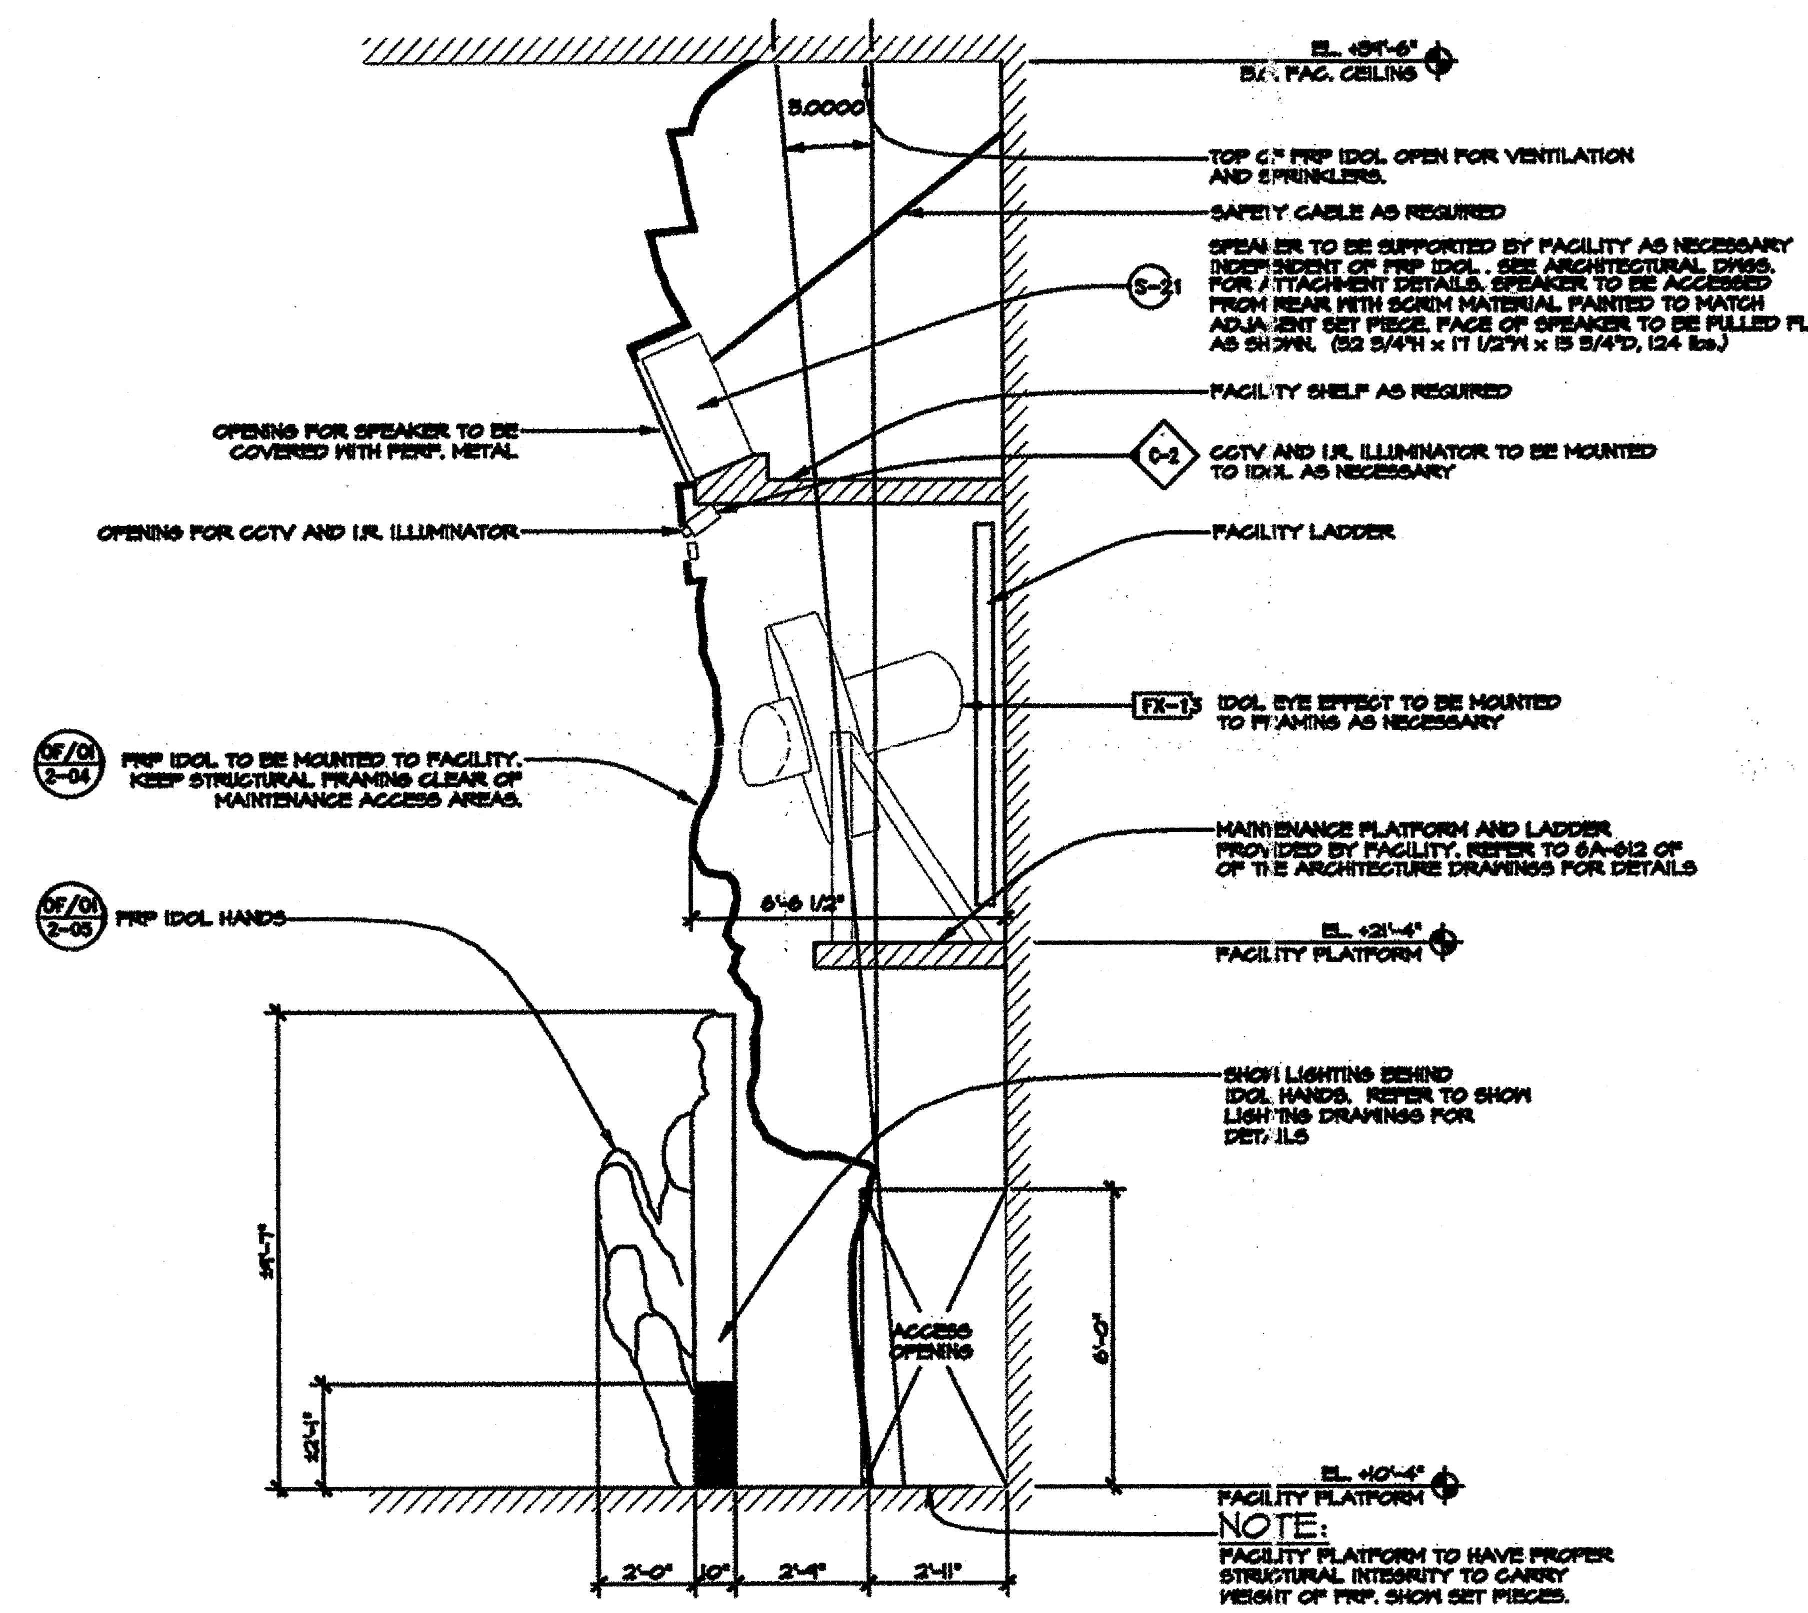



DETAIL: SECTION SCENE 2 IDOL (C, D-2-06 | D-2-06)

SCALE: 1/2" = 1'-0"

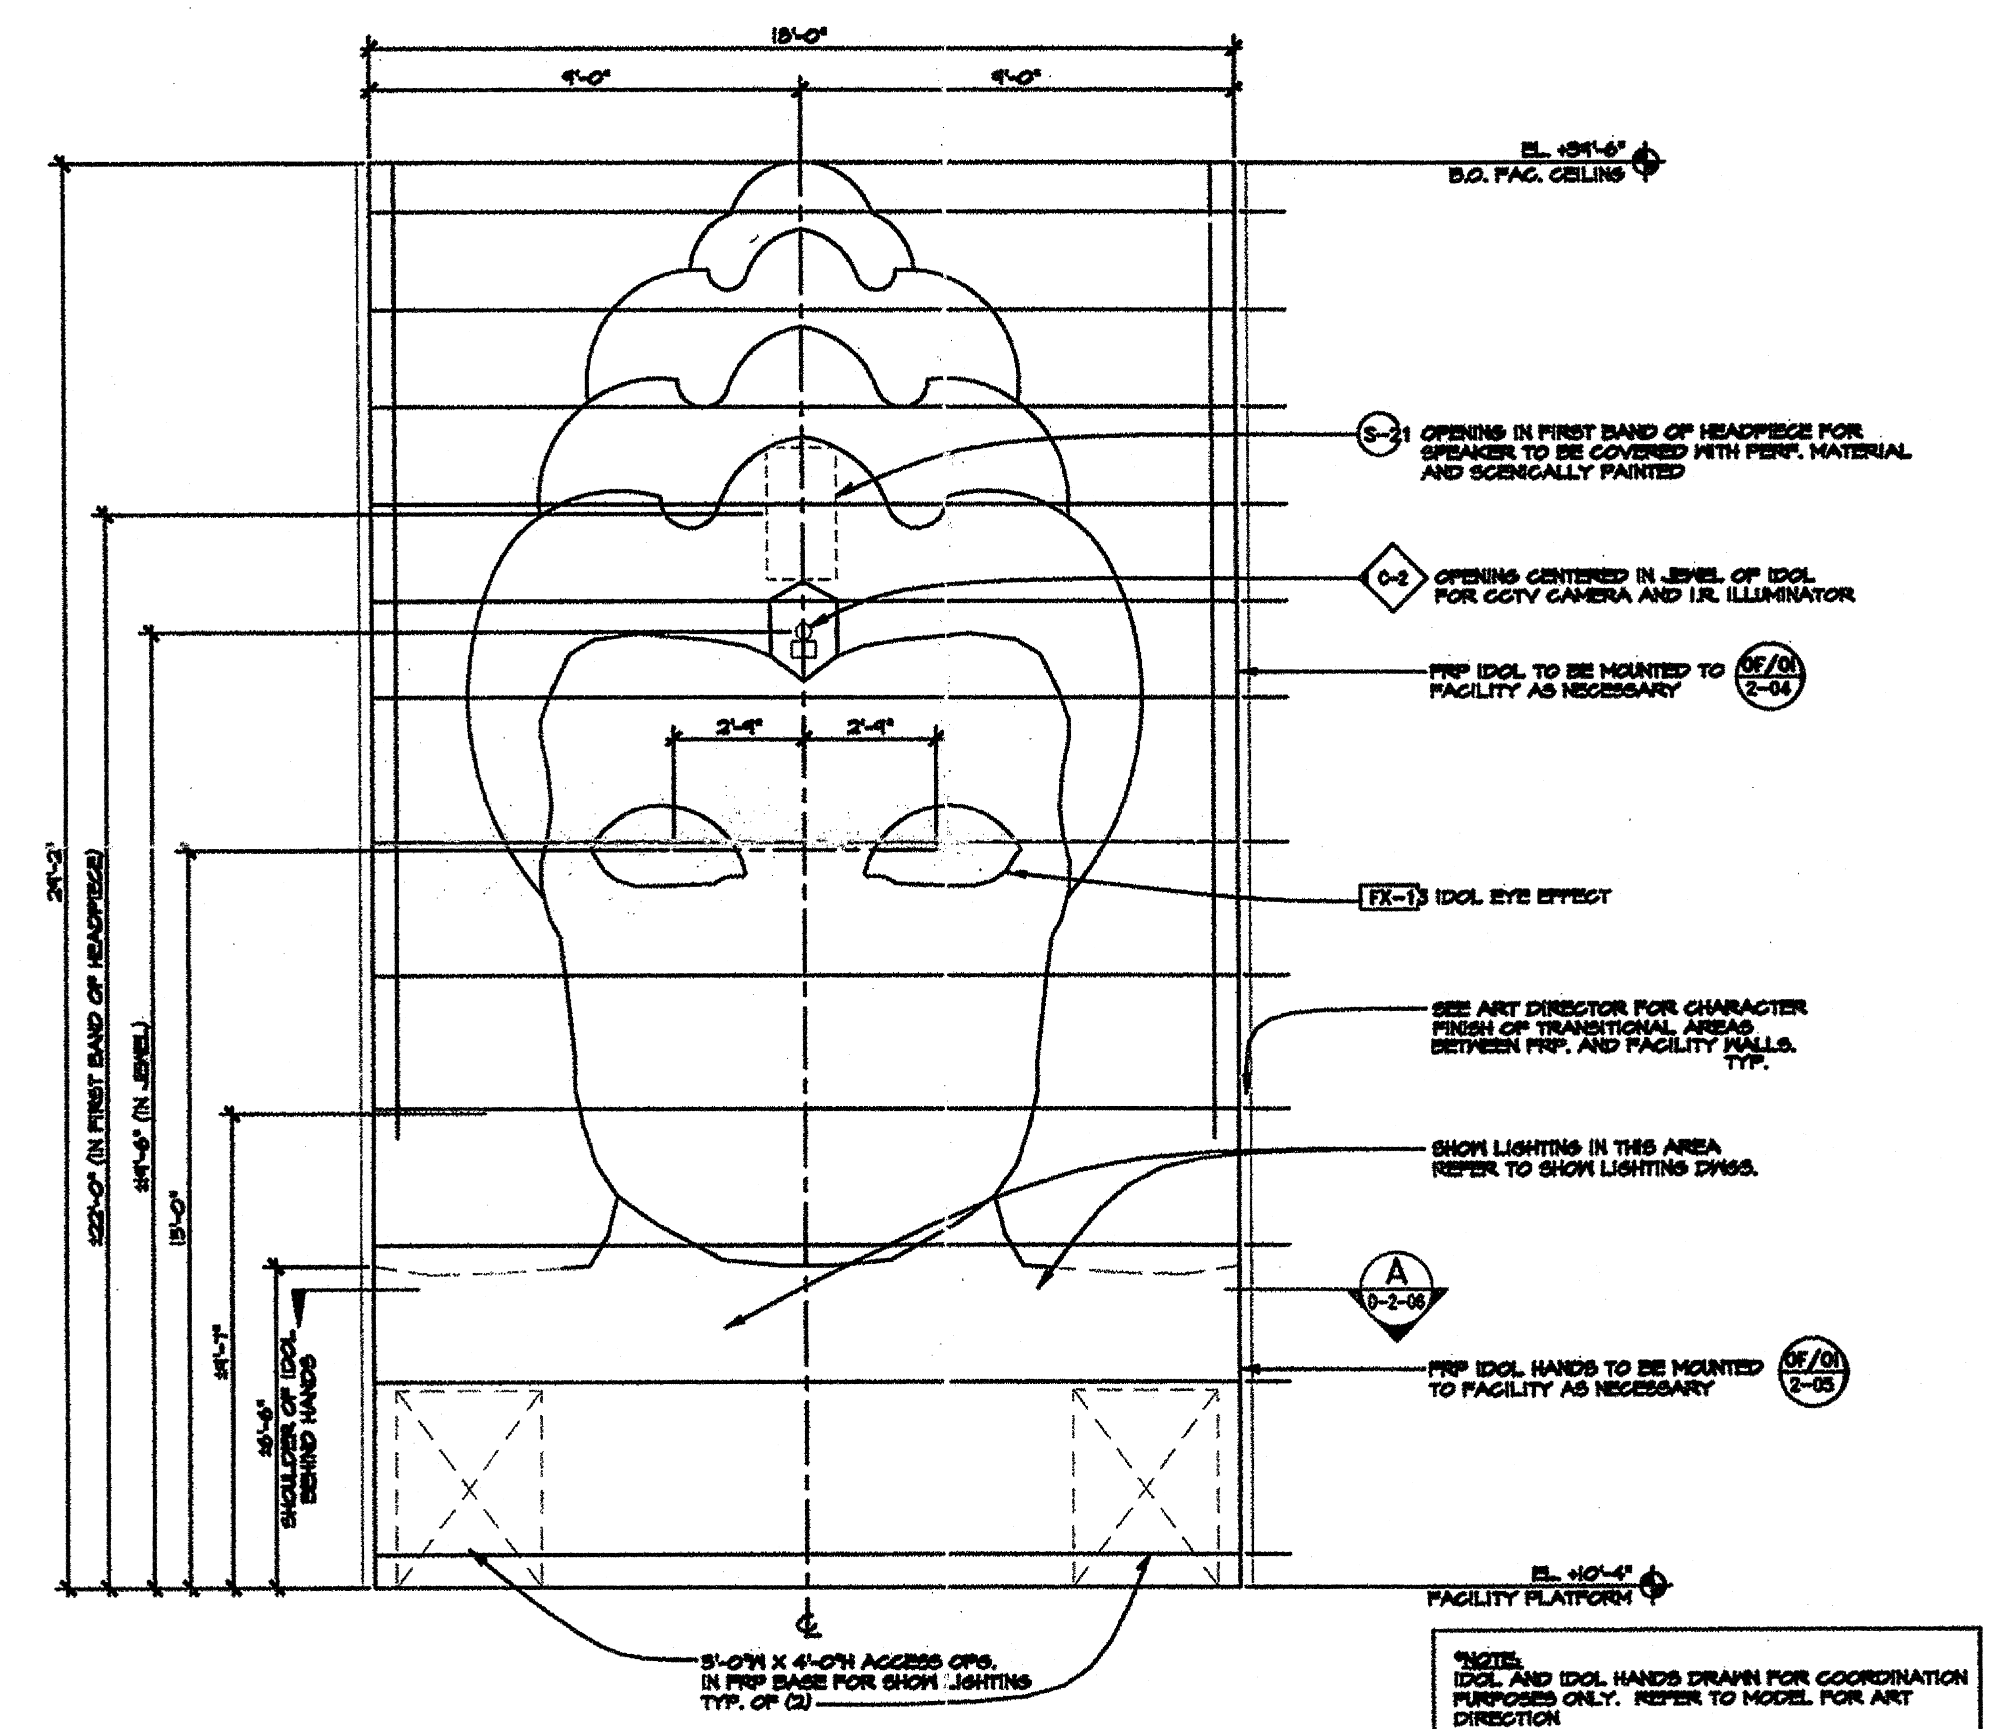


DETAIL: ELEVATION SCENE 2 IDOL (B, D-2-06 | D-2-06)

SCALE: 1/2" = 1'-0"

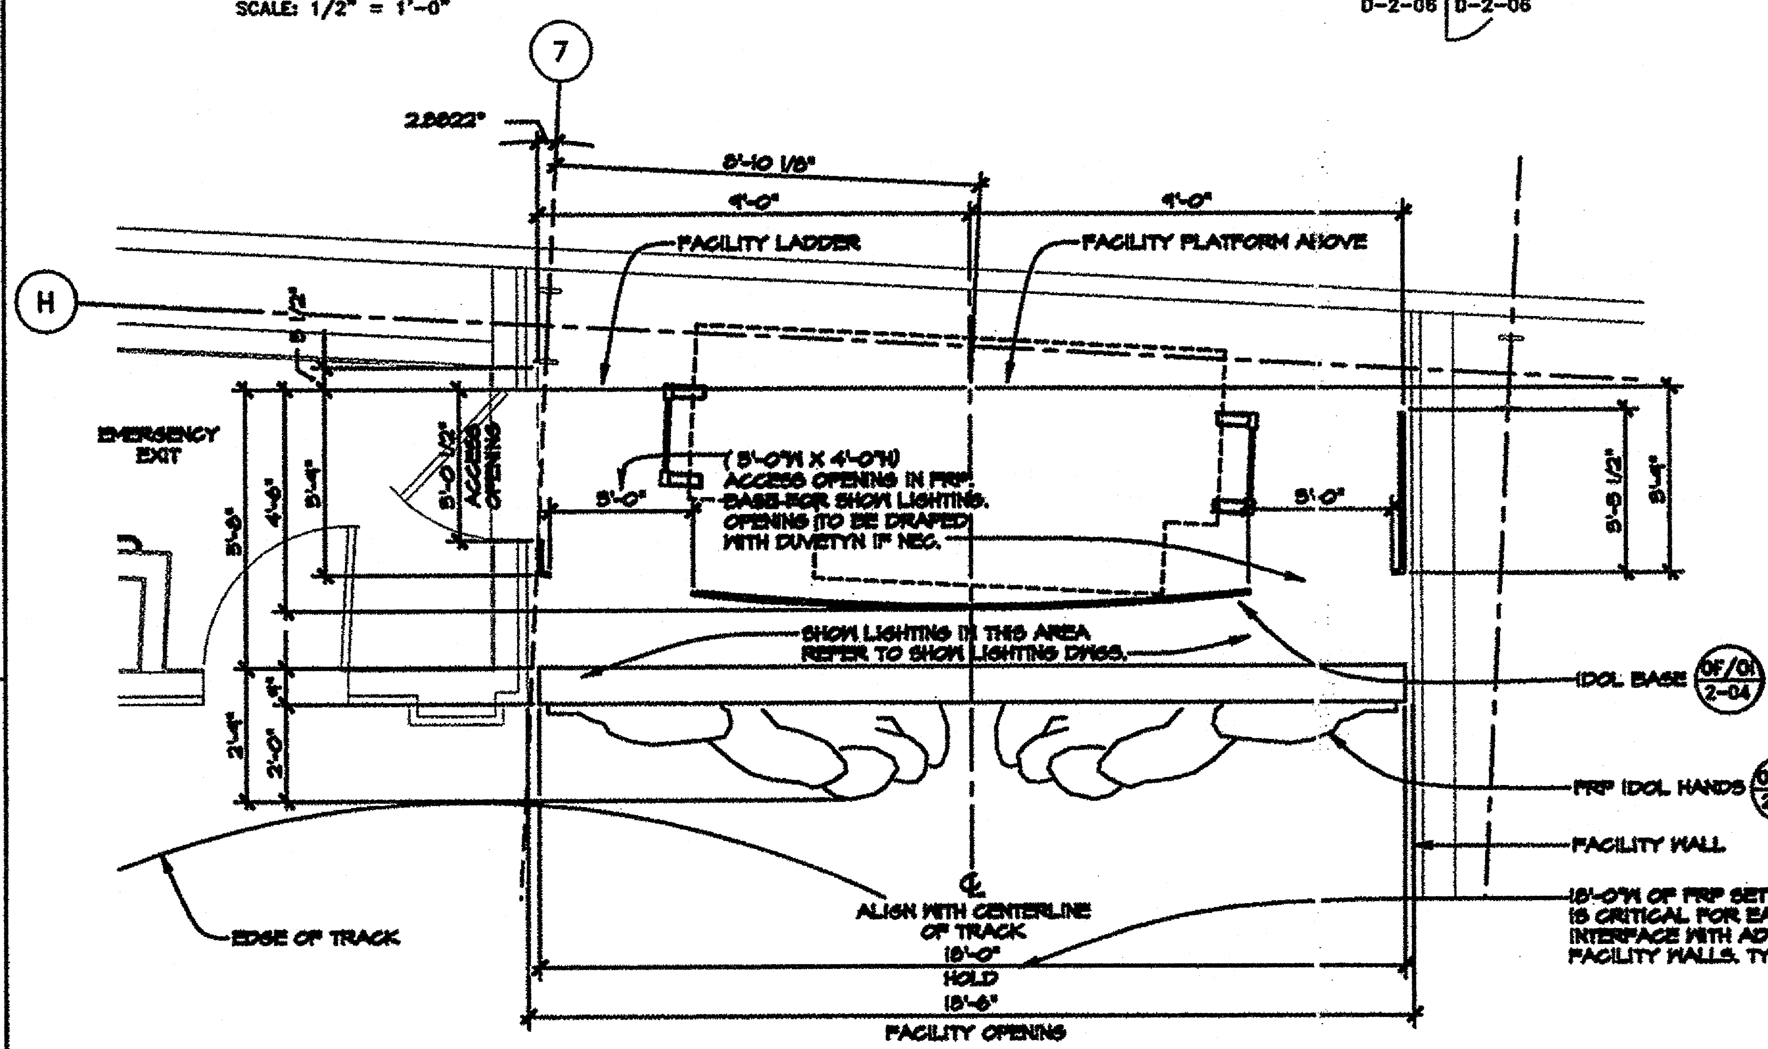

DETAIL: PLAN @ BASE SCENE 2 IDOL (A, D-2-06 | D-2-06)

SCALE: 1/2" = 1'-0"

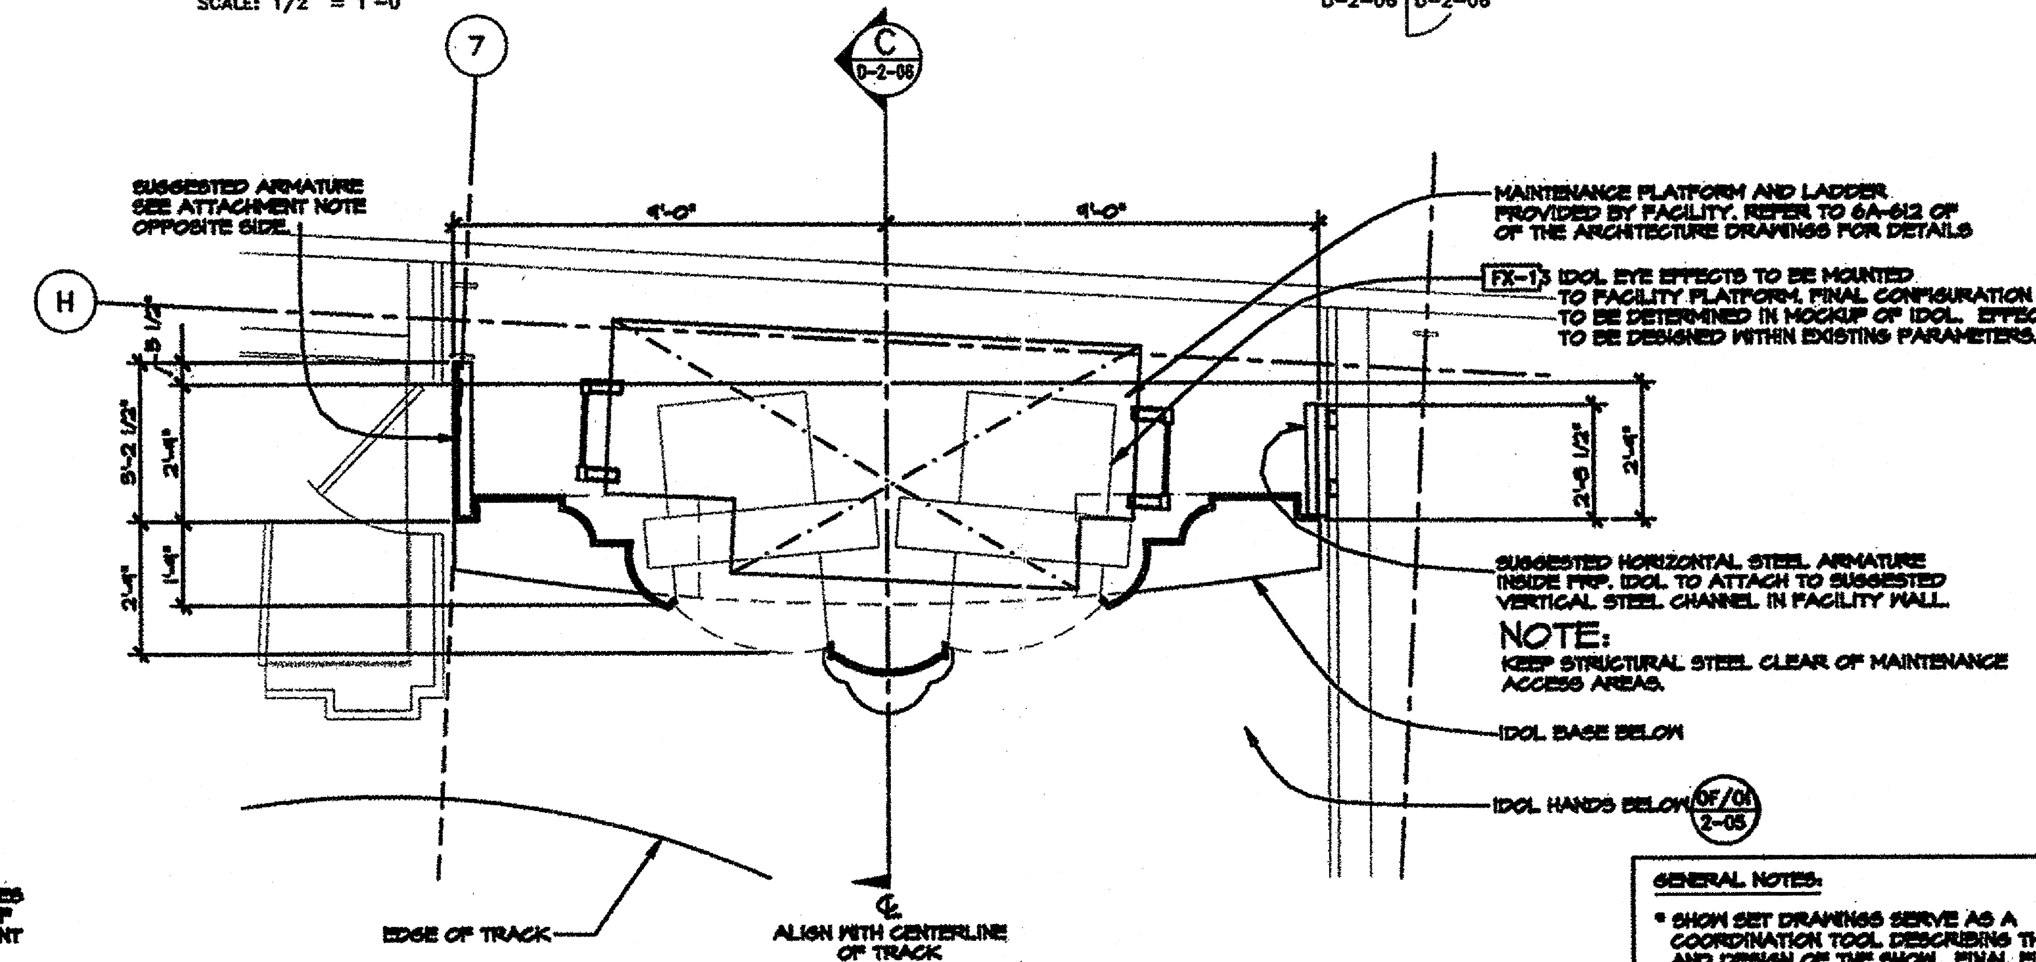

DETAIL: SECTION SCENE 2 IDOL (6, D-2-01 | D-2-06)

SCALE: 1/2" = 1'-0"

GENERAL NOTES:

- SHOW SET DRAWINGS SERVE AS A COORDINATION TOOL DESCRIBING THE FORM AND DESIGN OF THE SHOW. FINAL FINISH AND CHARACTER IS DETERMINED BY THE ART DIRECTOR.
- REFER TO MODEL AND ILLUSTRATIONS FOR GENERAL ART DIRECTION AND INTENT (CHARACTER AND THEMING).
- REFER TO FACILITY DRAWINGS FOR CURRENT STRUCTURAL AND ARCHITECTURAL INFORMATION.

ISSUE NO.	APPR. BY	DATE	DESCRIPTION OF REVISIONS
9			
8			
7			
6			
5			
4			
3			
2		12/10/93	FACILITY COMPLETION PACKAGE
1		9/24/93	95% RELEASE FOR PRODUCTION ISSUED FOR

NOTICES:

CONTRACTOR SHALL VERIFY ALL CONDITIONS ON JOB SITE & NOTIFY THE THE PROJECT ENGINEER OF ANY VARIATIONS FROM DIMENSIONS SHOWN ON THESE DRAWINGS BEFORE PROCEEDING WITH ANY CONSTRUCTION.

KEY PERSONS AND APPROVALS

PROJECT MANAGER: DAVID TODD	DRAWN: D.JUE / D. ROBERTS
FACILITY DESIGN MANAGER: VAL USLE	CHECKED:
PROJECT SHOW PRODUCER: SUSAN BONDS	APPROVED:
PROJECT SHOW SET DESIGNER: DAVID EDMINSTER	DATE: 8/11/93 — I.F. No. D-2-06

Walt Disney Imagineering
1401 Flower Street
Glendale, CA 91221-5020
(818) 544-6500

PROJECT DESIGNED FOR:

Disneyland®

ANAHEIM, CALIFORNIA

PROJECT AREA: ADVENTURELAND

UNIT NAME: INDIANA JONES EXPEDITIONS

W.B.S. NO.:

SHEET TITLE: SCENE 2: IDOL DETAILS

PHASE: CD | PROJECT CODE NUMBER:

DRAWING NO.: D-2-06 | REVISION NO.: △

NAME: P:\SHARED\INDY\AF\DD\WP\SC2\D-2-06.DWG DATE: DEC 09, 1993 TIME: 4:10 AM